NORTH

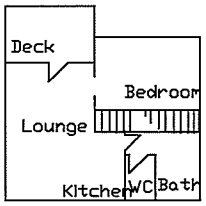

LEVEL TWO

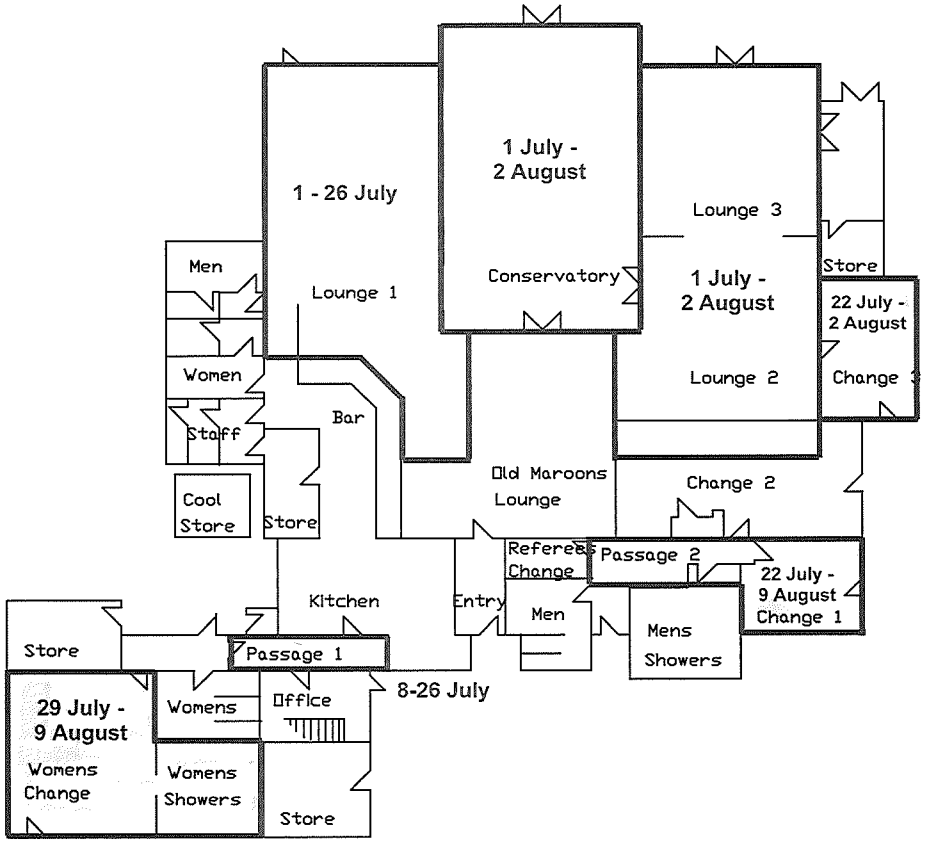

LEVEL ONE

AMENDMENTS	BY	APPD	DATE

WORKS & SERVICES DEPT.
UNIVERSITY OF CANTERBURY

RUGBY CLUB HOUSE

DRAWN:	DATE:	APPROVED:	SCALE 1:200 on A3	FILE NO: